


Window Schedule						
Type Mark	Count	Family	Width	Height	Sill Height	Head Height
1	3	Casement with Trim	3'-0"	4'-0"		
2	4	Casement with Trim	1'-4"	2'-0"	3'-0"	5'-0"
3	1	Casement with Trim	2'-0"	2'-0"	3'-0"	5'-0"
4	3	Casement with Trim	2'-0"	4'-0"	2'-8"	6'-8"
5	2	Casement with Trim	1'-4"	4'-0"	2'-8"	6'-8"

Grand total: 13

Room Schedule			
Name	Area	Perimeter	Floor Finish
Mechanical	51 SF	28'-6 1/2"	Wood
Bath	51 SF	28'-5 1/2"	Wood
Living/Kitchen	214 SF	76'-1"	Wood
Closet	8 SF	13'-1 1/2"	

Door Schedule					
Mark	Count	Family	Width	Height	Head Height
A	1	Single-Panel 2	2'-10"	6'-8"	6'-8"
B	2	Single-Flush	2'-0"	5'-6"	5'-6"
C	1	Bifold-4 Panel	3'-0"	6'-8"	6'-8"

Grand total: 4

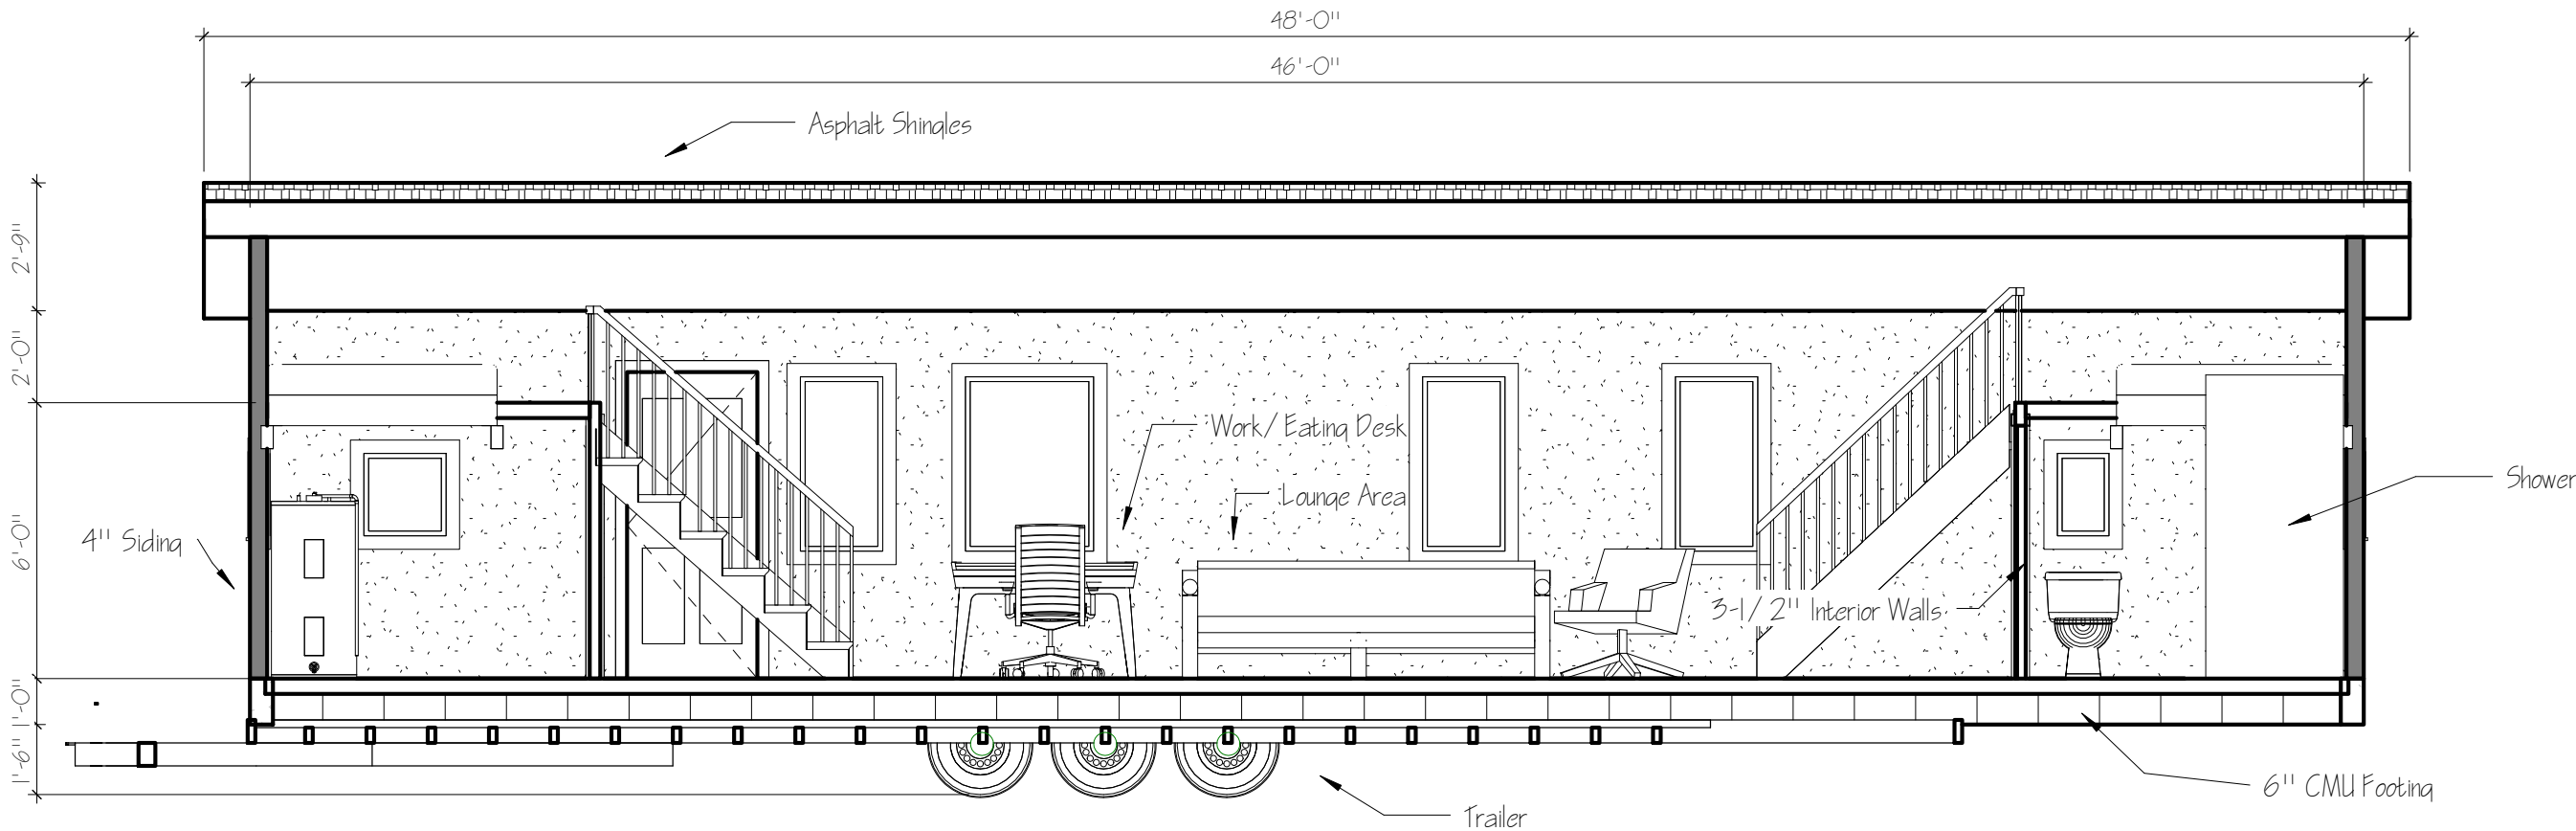

www.autodesk.com/revit

Consultant
Address
Address
Phone
Fax
e-mail

Consultant
Address
Address
Phone
Fax
e-mail

Consultant
Address
Address
Phone
Fax
e-mail

Consultant
Address
Address
Phone
Fax
e-mail

Consultant
Address
Address
Phone
Fax
e-mail

No.	Description	Date

1368
Tiny House

Project number	Project Number
Date	Issue Date
Drawn by	Author
Checked by	Checker

B-3

Scale	1/4" = 1'-0"
-------	--------------