


Entry Level Floor Plan
Scale: 1/8" = 1' - 0"

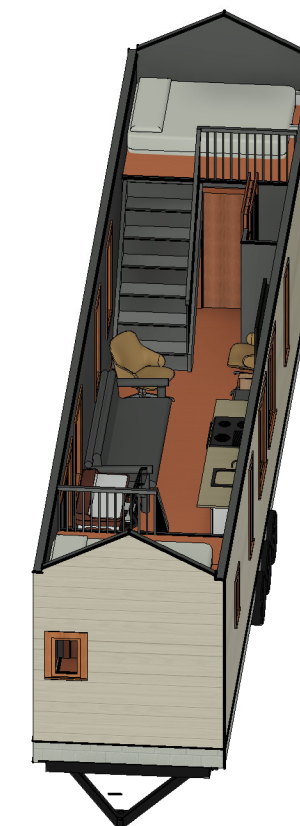

www.autodesk.com/revit

Consultant
Address
Address
Phone
Fax
e-mail

Consultant
Address
Address
Phone
Fax
e-mail

Consultant
Address
Address
Phone
Fax
e-mail

Consultant
Address
Address
Phone
Fax
e-mail

Consultant
Address
Address
Phone
Fax
e-mail

No.	Description	Date

1368
Tiny House
Unnamed

Project number	Project Number
Date	Issue Date
Drawn by	Author
Checked by	Checker
B-2	
Scale	1/4" = 1'-0"