



www.autodesk.com/revit

Consultant
Address
Address
Phone
Fax
e-mail

Consultant
Address
Address
Phone
Fax
e-mail

Consultant
Address
Address
Phone
Fax
e-mail

Consultant
Address
Address
Phone
Fax
e-mail

Consultant
Address
Address
Phone
Fax
e-mail


No.	Description	Date

1368
Tiny House
Unnamed

Project number	Project Number
Date	Issue Date
Drawn by	Author
Checked by	Checker

B-4

Scale	1/4" = 1'-0"
-------	--------------

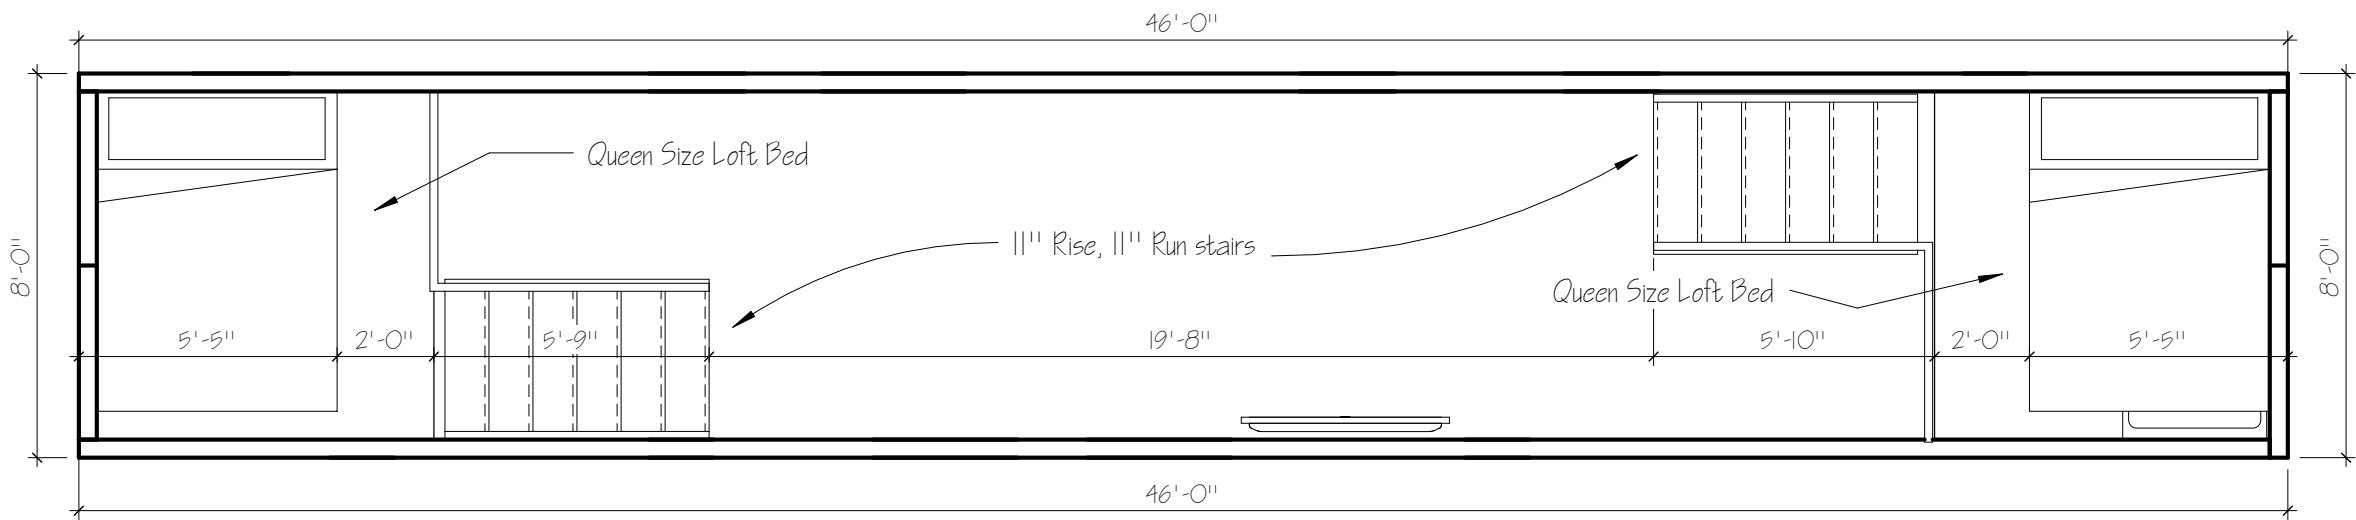

Loft Level Floor Plan
Scale: 1/ 8" = 1' - 0"

