




South Elevation
Scale: 1/8" = 1' - 0"

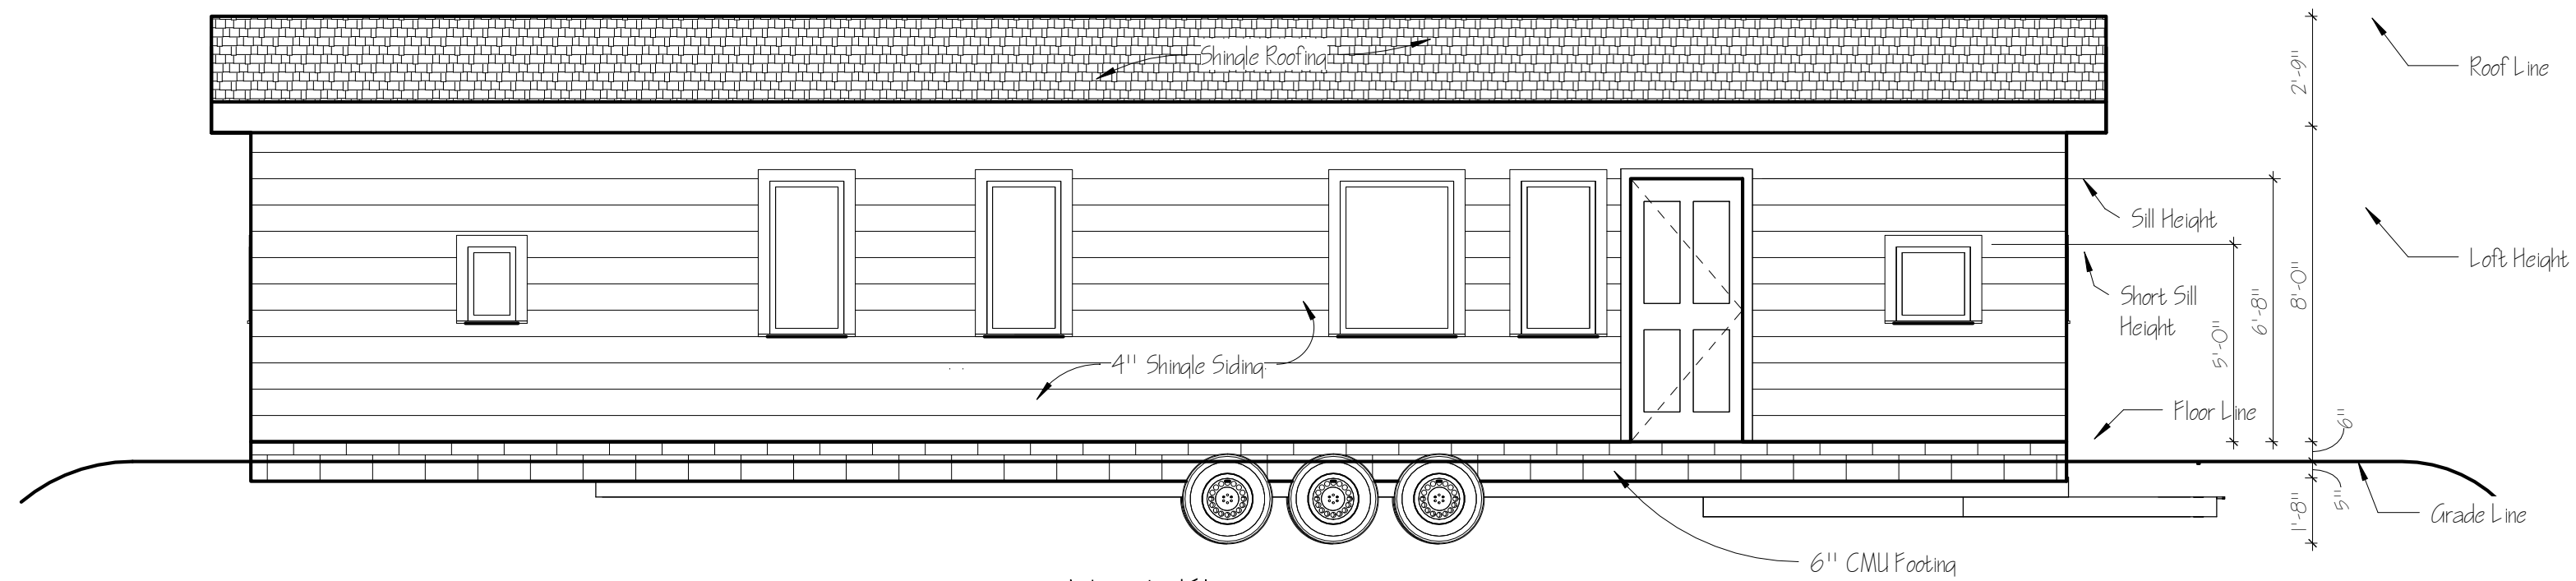

North Elevation
Scale: 1/8" = 1' - 0"

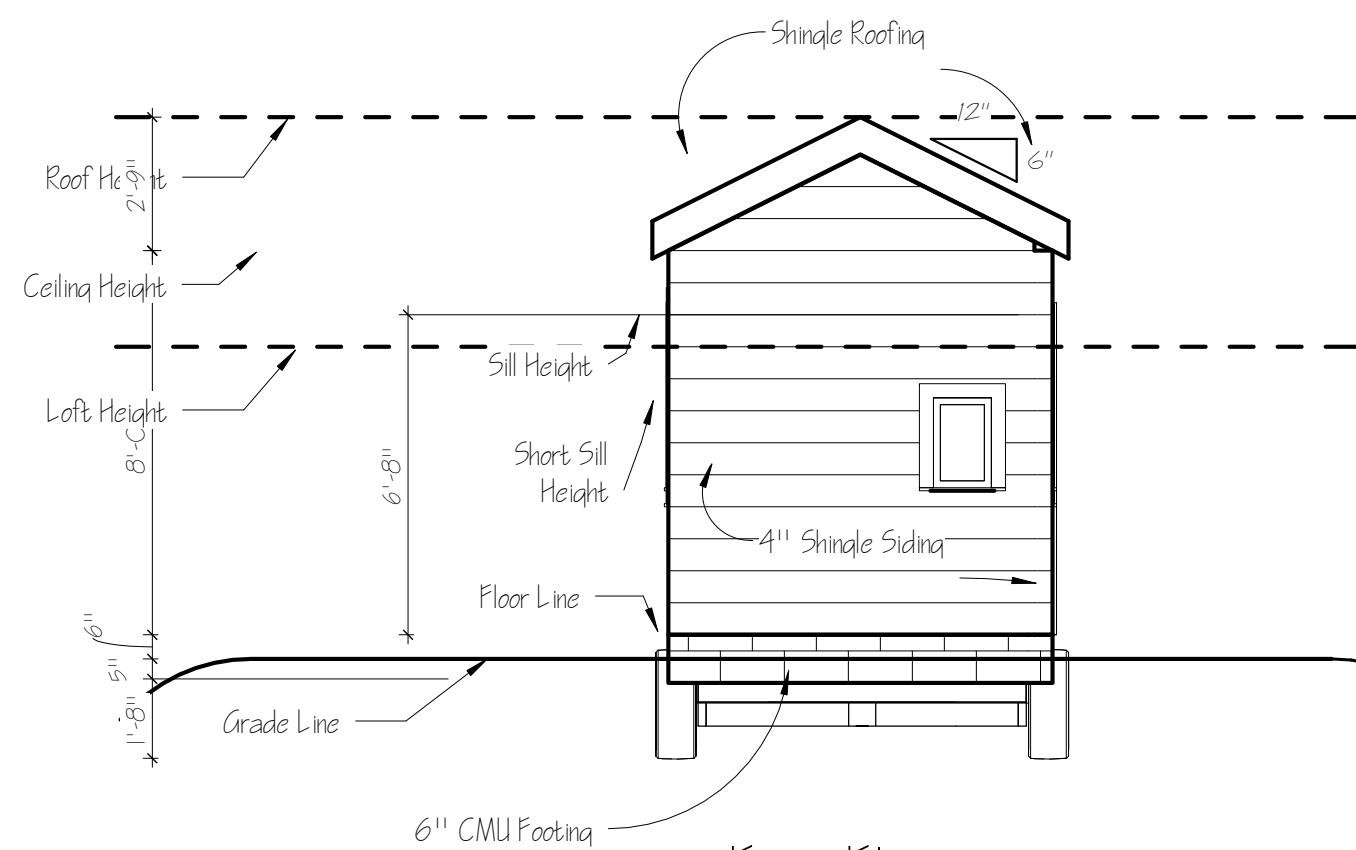

East Elevation
Scale: 1/8" = 1' - 0"

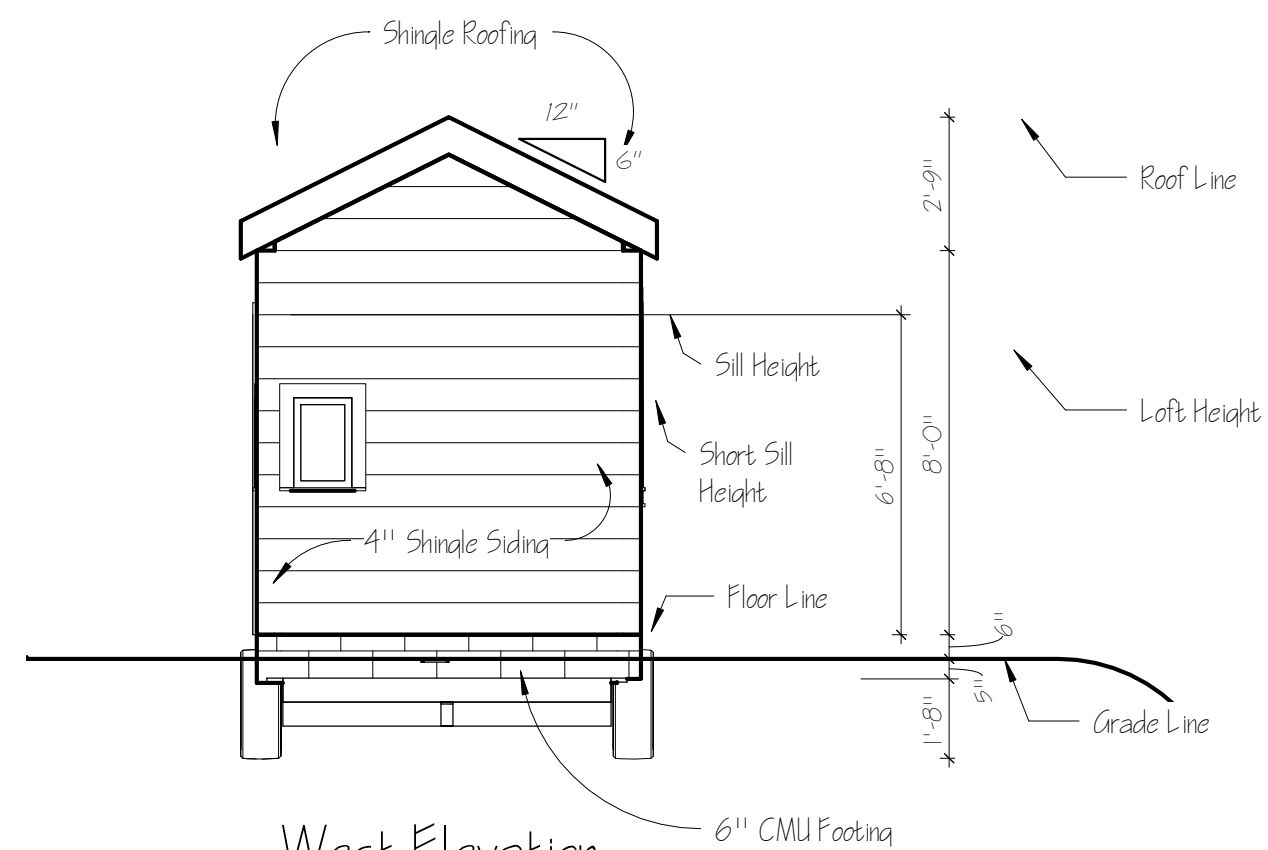

West Elevation
Scale: 1/8" = 1' - 0"



www.autodesk.com/revit

Consultant
Address
Address
Phone
Fax
e-mail

Consultant
Address
Address
Phone
Fax
e-mail

Consultant
Address
Address
Phone
Fax
e-mail

Consultant
Address
Address
Phone
Fax
e-mail

Consultant
Address
Address
Phone
Fax
e-mail

No.	Description	Date

1368
Tiny House
Unamanned

Project number	Project Number
Date	Issue Date
Drawn by	Author
Checked by	Checker

B-1

Scale	1/4" = 1'-0"
-------	--------------