


CEA Library Project

Robert Grodman

May - 2021

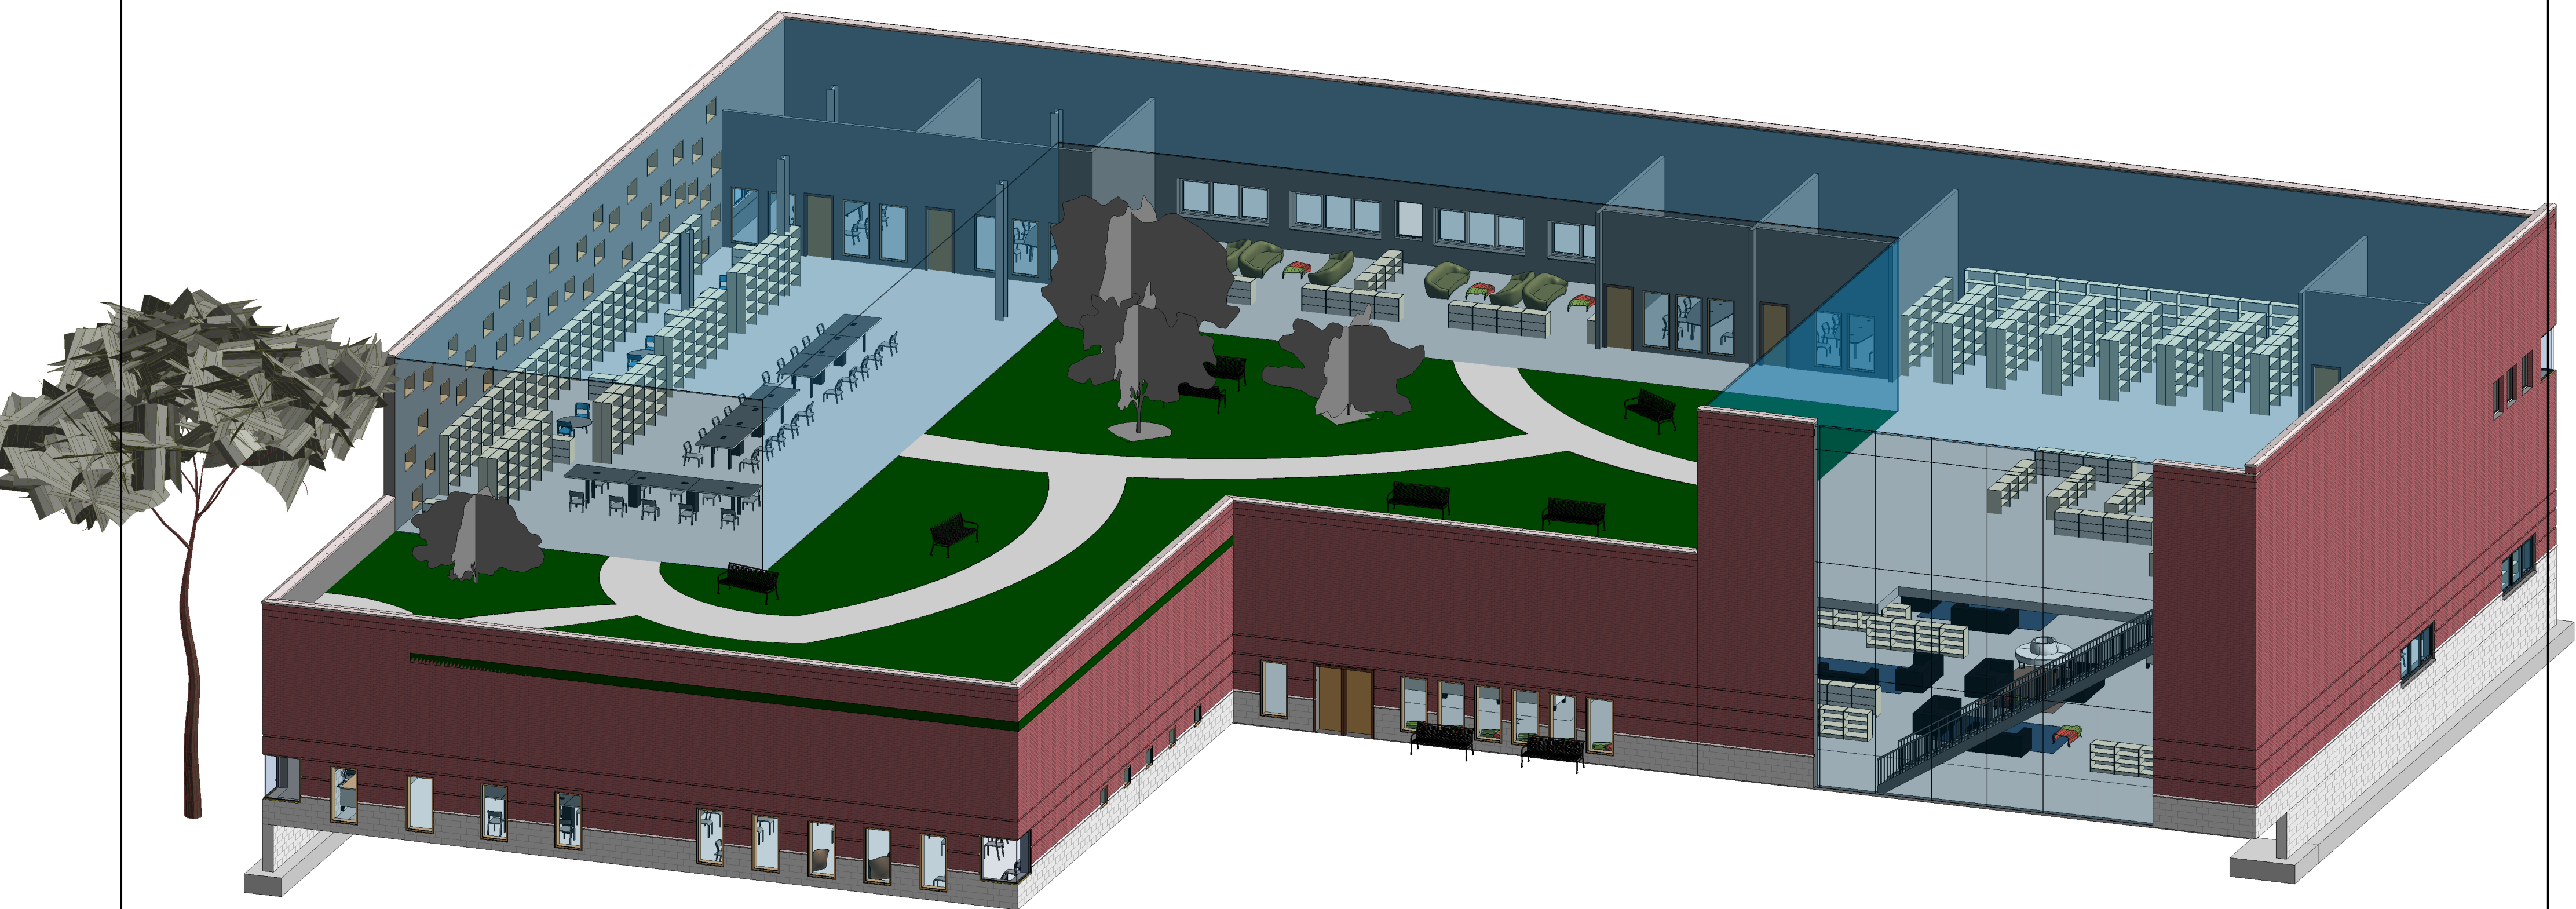

Mr. Molinari

Architectural Drawing

Downers Grove South

Title:

Unnamed

Drawn by:

Designer

Project Lead The


Client Name: Way


Project Name: Keystone Center

5/21/2021 12:13:17 PM

S-7

Scale:

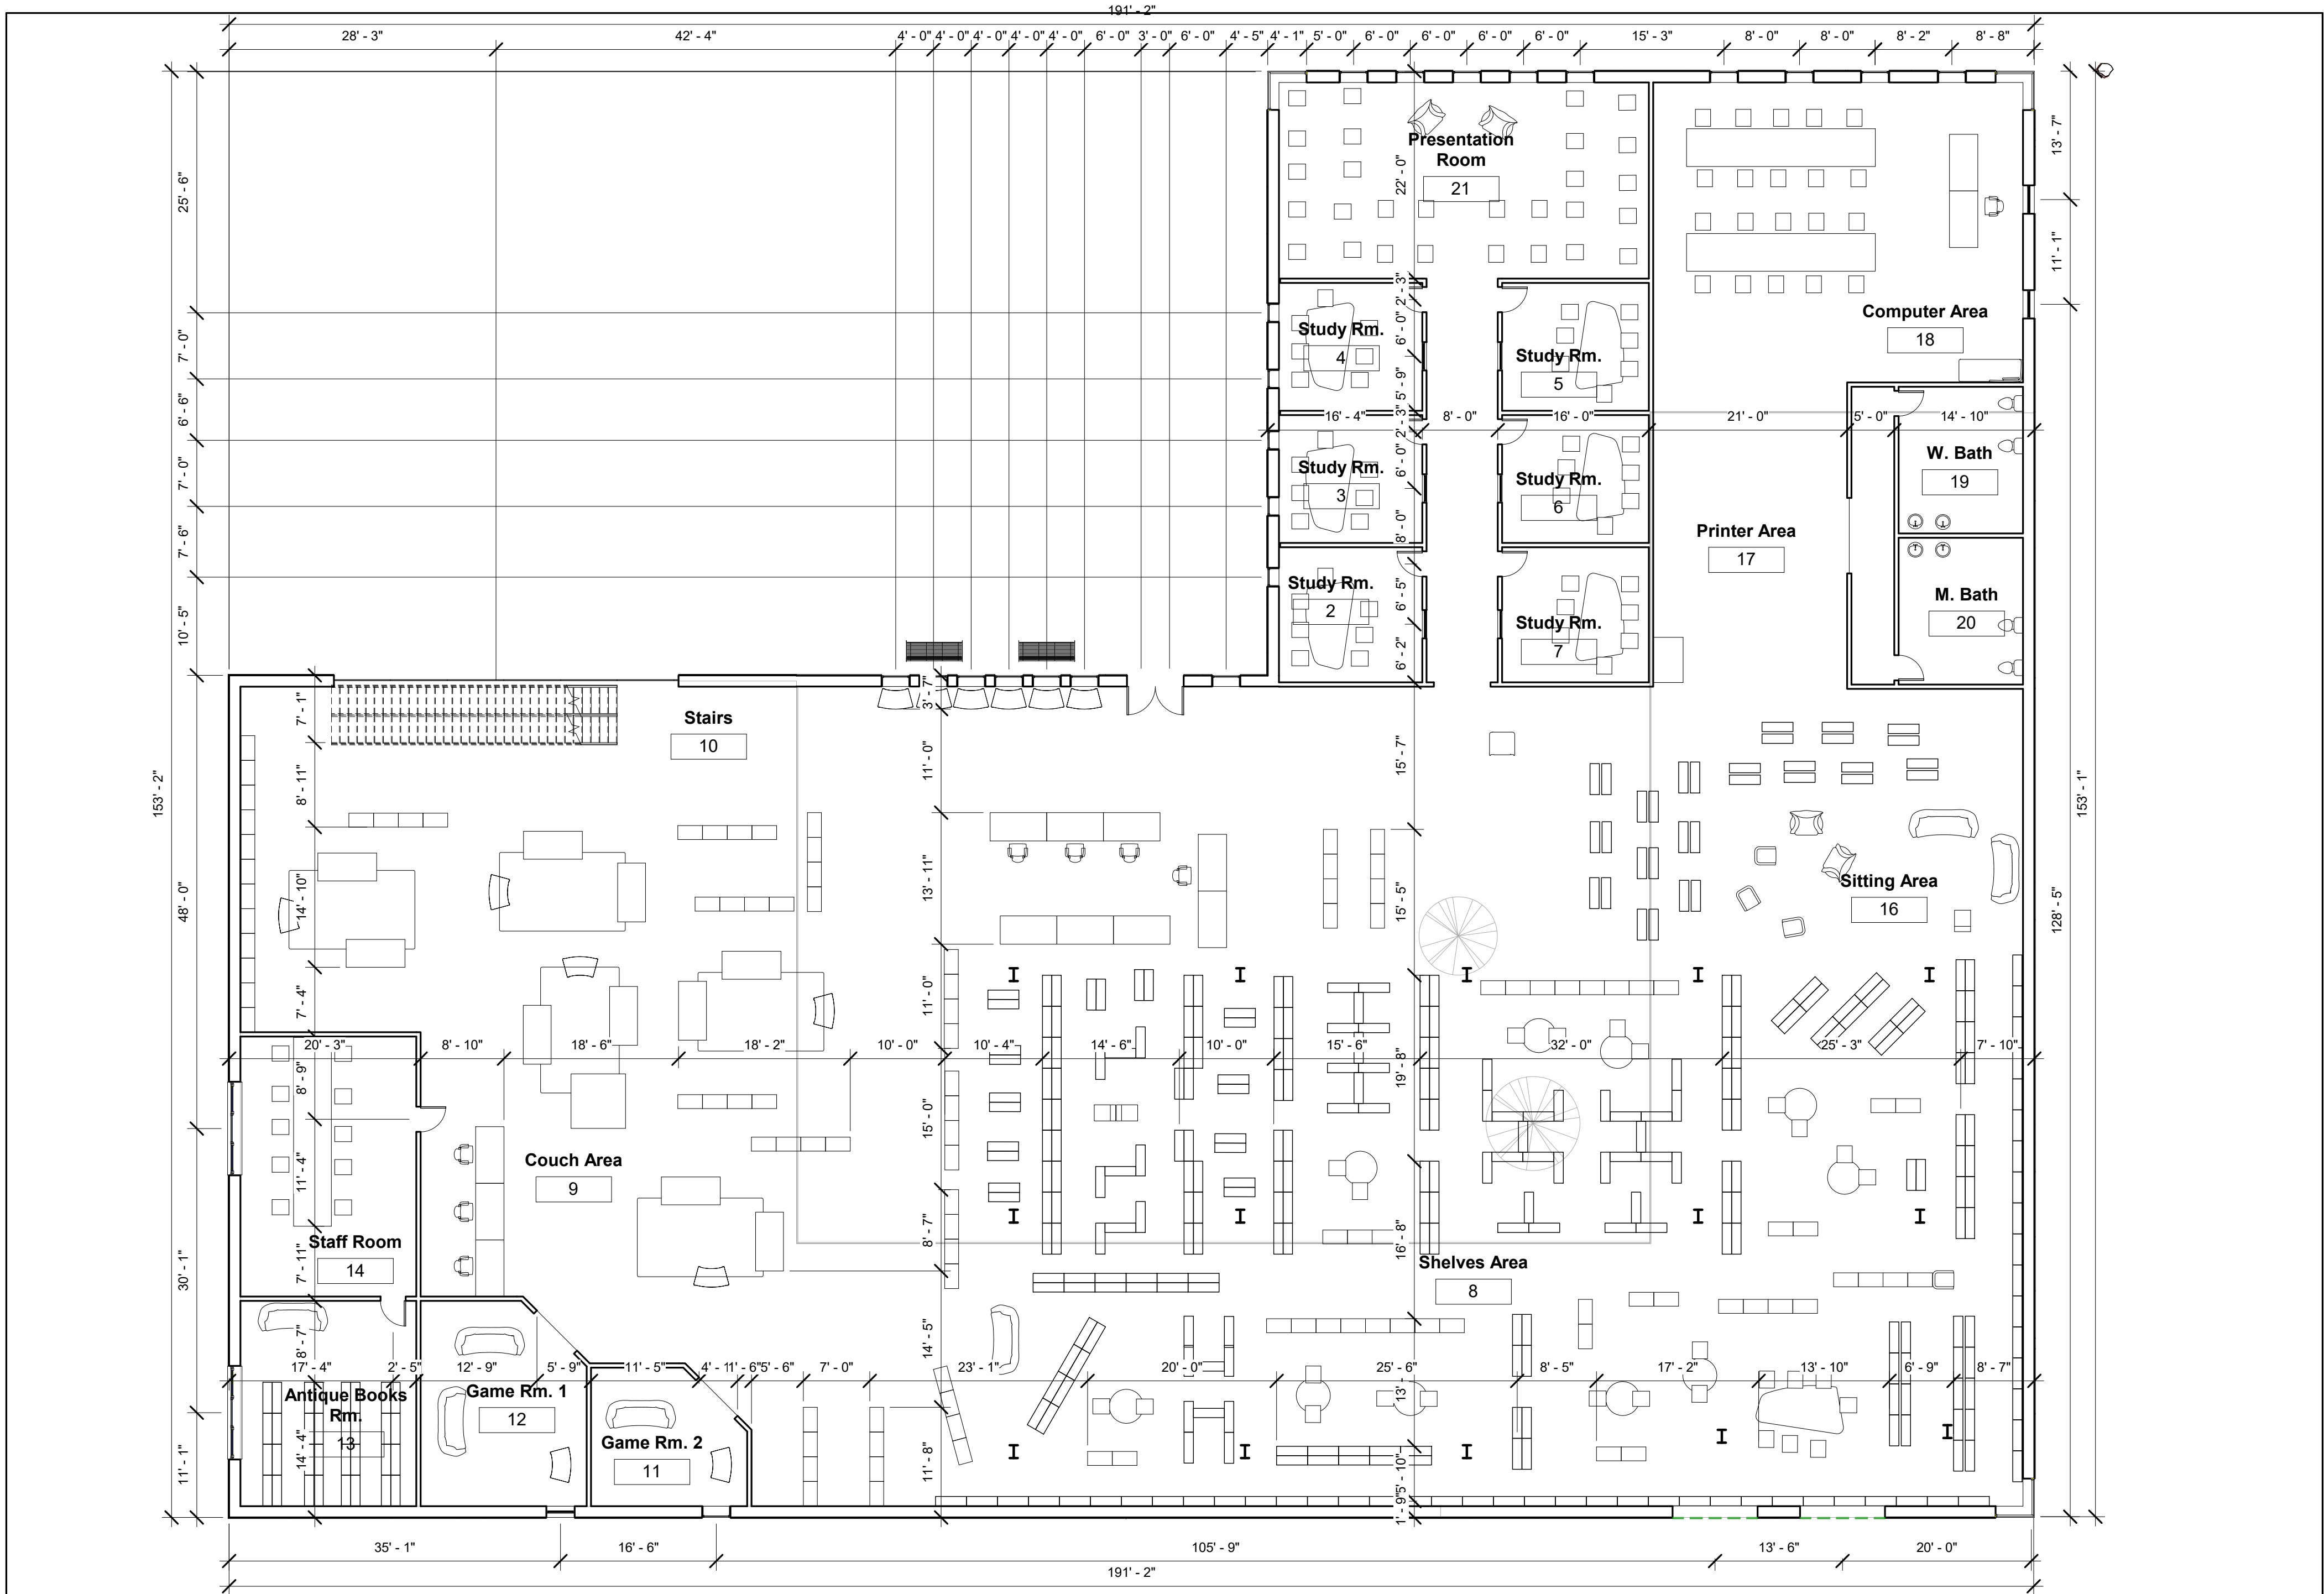

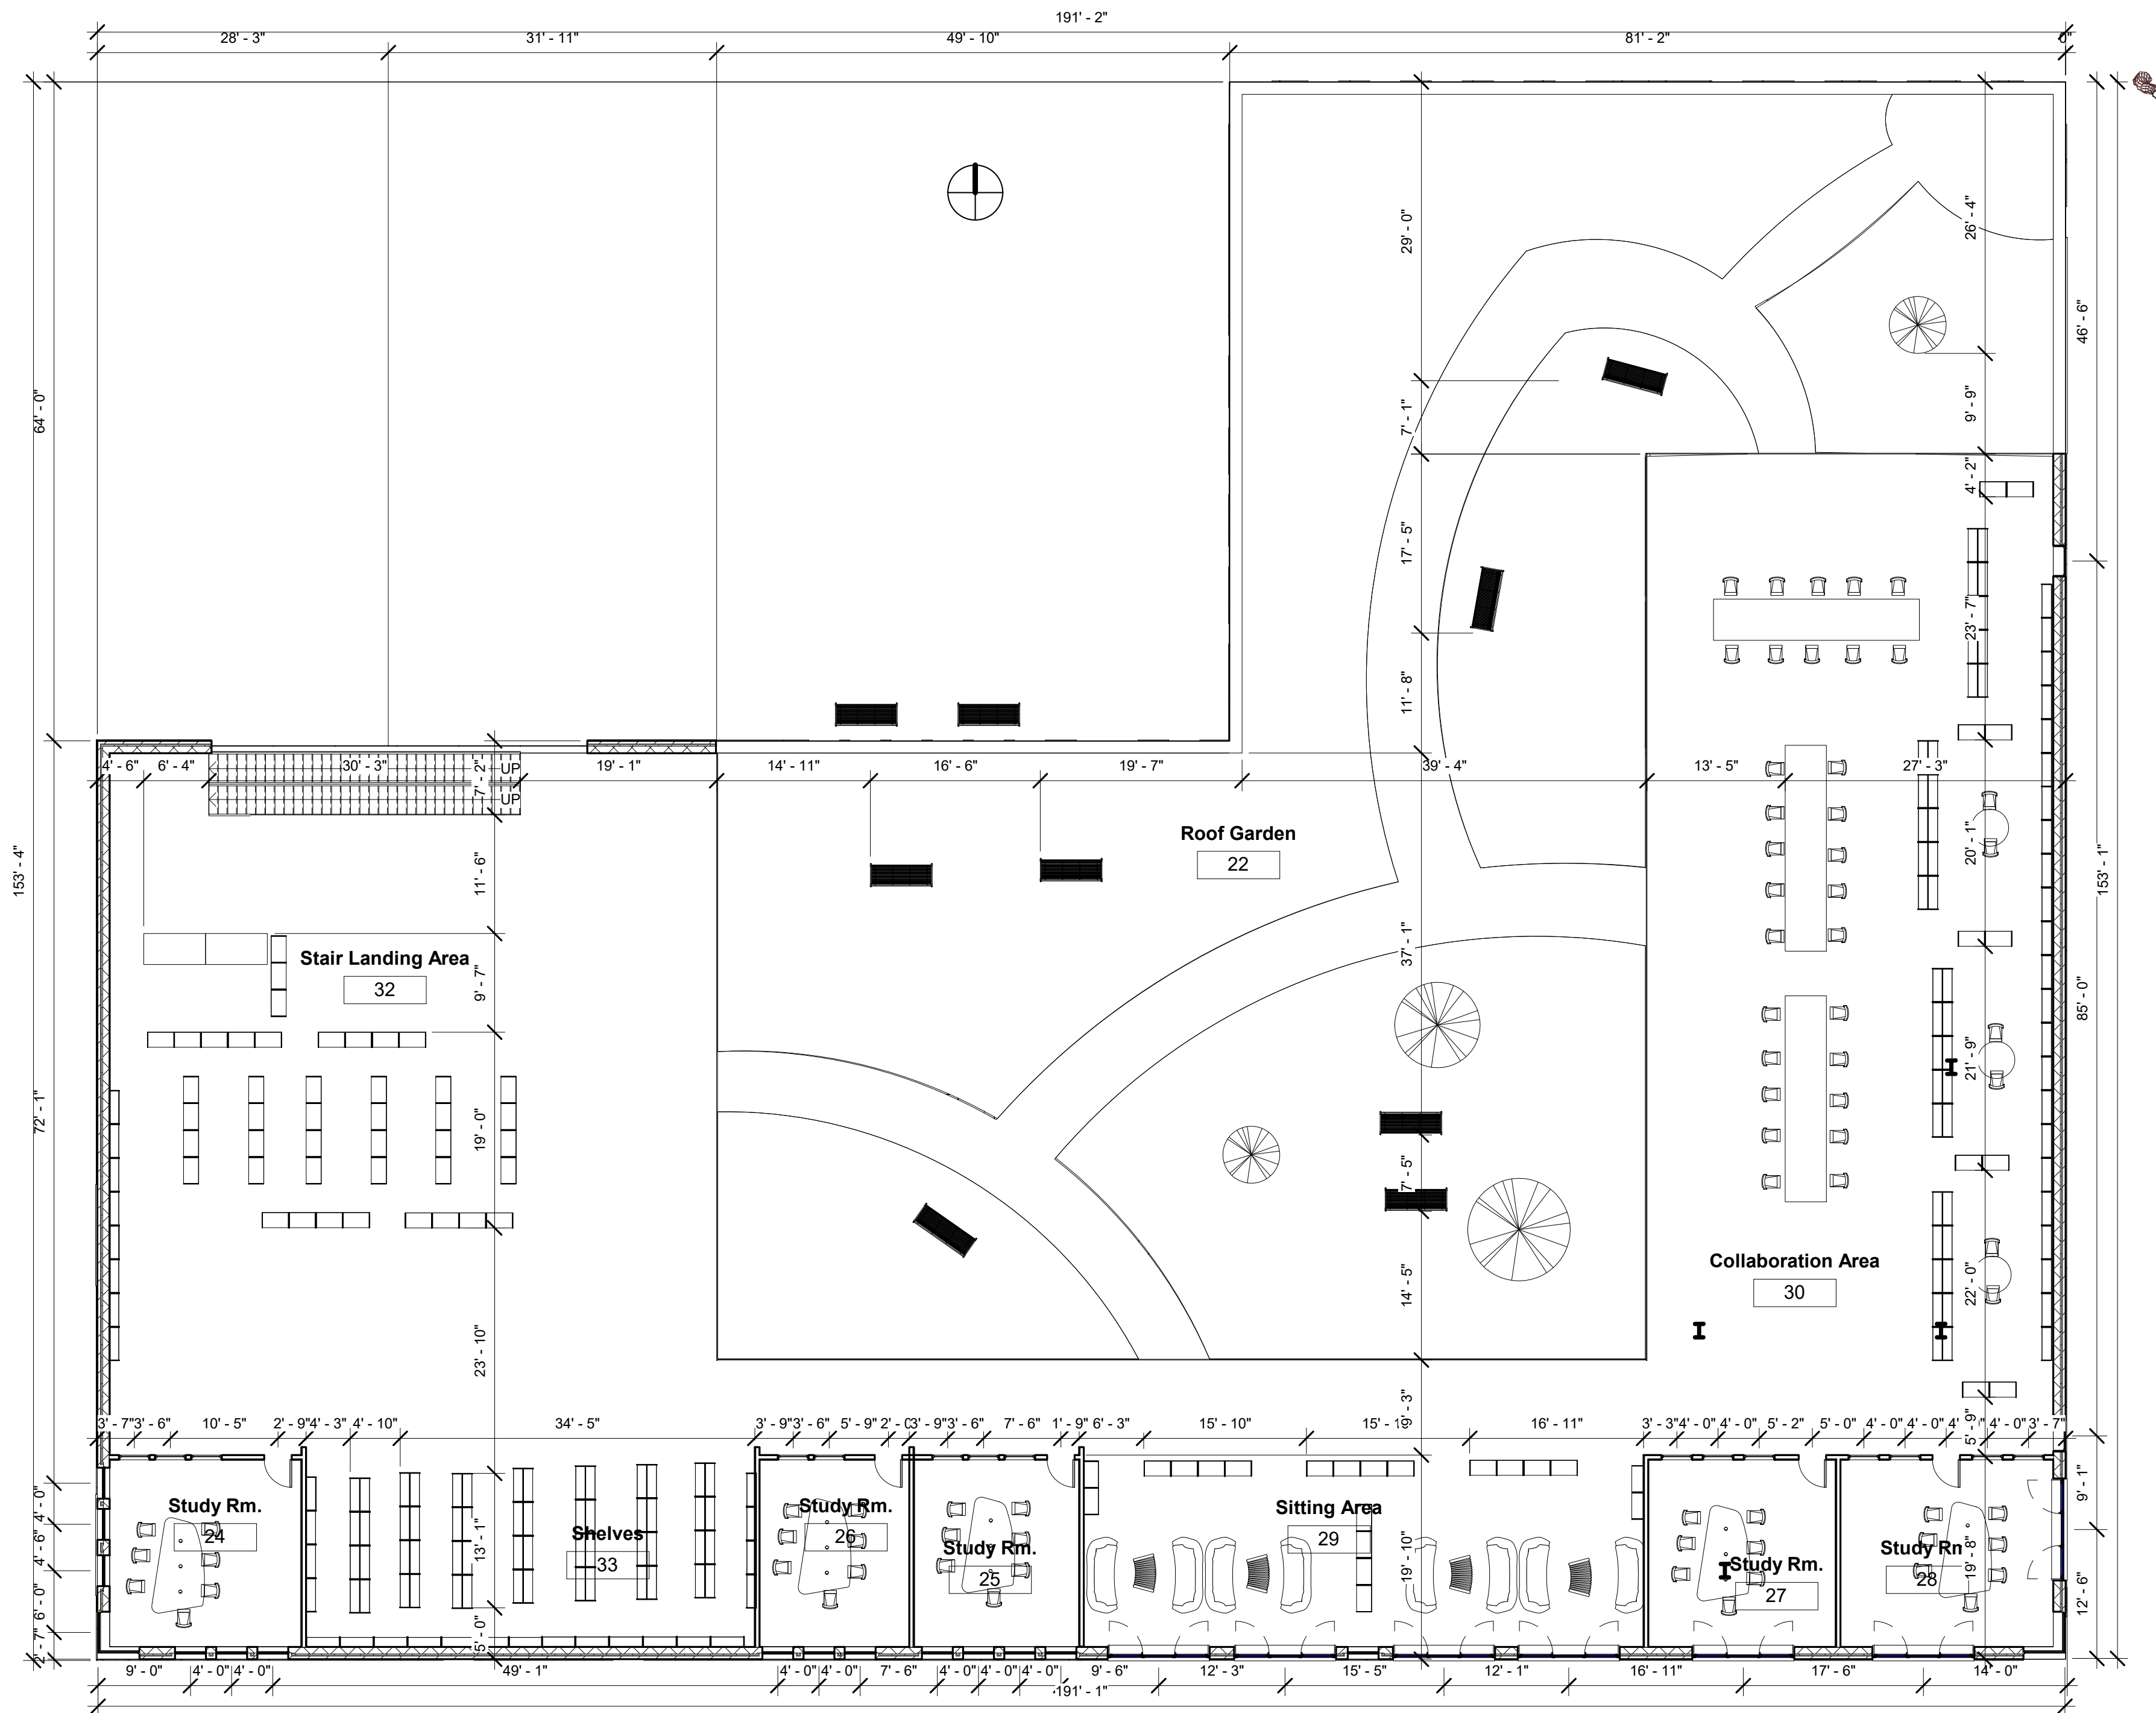

Mr. Molinari
Architectural Drawing


Downers Grove South

Title: **Unnamed**
Drawn by: **Designer**

Project Lead The
Client Name: **Way**
Project Name: **Keystone Center**
5/21/2021 12:13:02 PM

S-5

Scale: 3/32" = 1'-0"

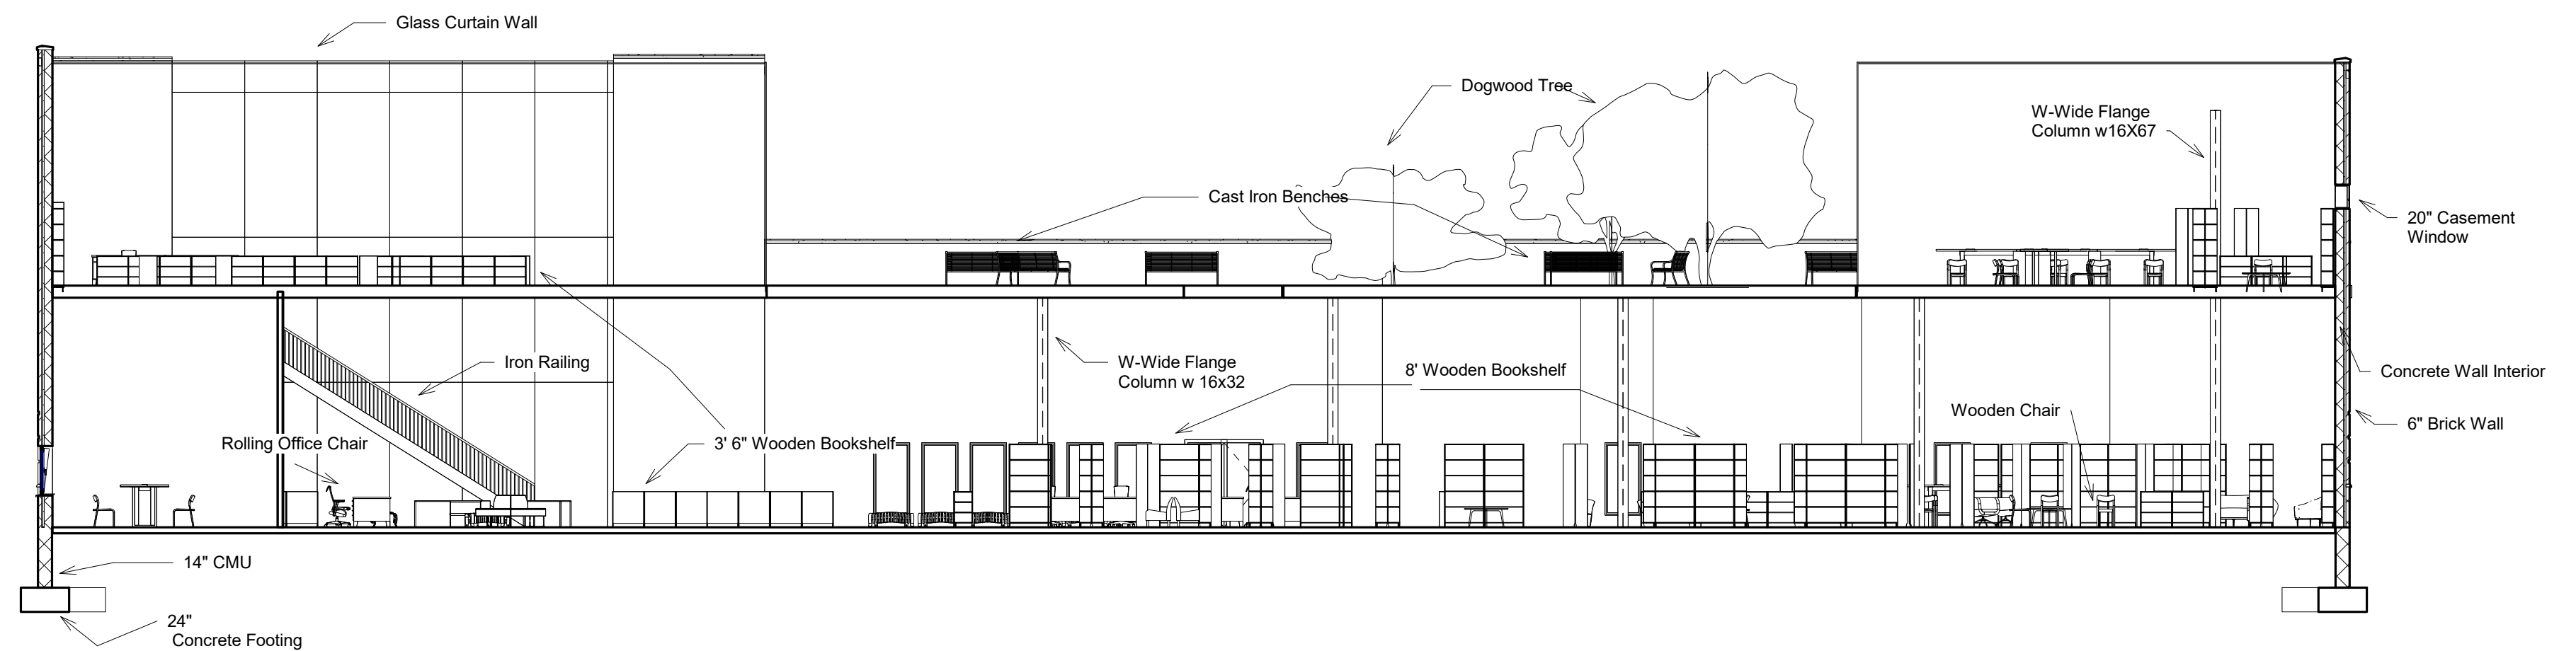

① Section 1
3/32" = 1'-0"



Mr. Molinari
Architectural Drawing

Downers Grove South

Project Lead The			
Title:	Unnamed	Client Name: Way	S-6
Drawn by:		Project Name: Keystone Center	
	Designer	5/21/2021 12:13:07 PM	Scale: 3/32" = 1'-0"

Room Schedule				
Number	Name	Level	Area	Floor Finish
2	Study Rm.	01 GROUND FLOOR	217 SF	Color Woven Carpet
3	Study Rm.	01 GROUND FLOOR	205 SF	Color Woven Carpet
4	Study Rm.	01 GROUND FLOOR	205 SF	Color Woven Carpet
5	Study Rm.	01 GROUND FLOOR	210 SF	Color Woven Carpet
6	Study Rm.	01 GROUND FLOOR	210 SF	Color Woven Carpet
7	Study Rm.	01 GROUND FLOOR	222 SF	Color Woven Carpet
8	Shelves Area	01 GROUND FLOOR	7155 SF	Color Woven Carpet
9	Couch Area	01 GROUND FLOOR	3529 SF	Color Fluffy Carpet
10	Stairs	01 GROUND FLOOR	681 SF	Ceramic Tile
11	Game Rm. 2	01 GROUND FLOOR	222 SF	Color Fluffy Carpet
12	Game Rm. 1	01 GROUND FLOOR	361 SF	Color Fluffy Carpet
13	Antique Books Rm.	01 GROUND FLOOR	405 SF	Mahogany Wood
14	Staff Room	01 GROUND FLOOR	513 SF	Maple Wood
16	Sitting Area	01 GROUND FLOOR	1351 SF	Maple Wood
17	Printer Area	01 GROUND FLOOR	659 SF	Ceramic Tile
18	Computer Area	01 GROUND FLOOR	1249 SF	Rubber Floor
19	W. Bath	01 GROUND FLOOR	205 SF	Ceramic Tile
20	M. Bath	01 GROUND FLOOR	205 SF	Ceramic Tile
21	Presentation Room	01 GROUND FLOOR	814 SF	Maple Wood
22	Roof Garden	02 2ND FLOOR	9241 SF	Grass and Gravel
24	Study Rm.	02 2ND FLOOR	338 SF	Color Woven Carpet
25	Study Rm.	02 2ND FLOOR	292 SF	Color Woven Carpet
26	Study Rm.	02 2ND FLOOR	264 SF	Color Woven Carpet
27	Study Rm.	02 2ND FLOOR	331 SF	Color Woven Carpet
28	Study Rm.	02 2ND FLOOR	376 SF	Color Woven Carpet
29	Sitting Area	02 2ND FLOOR	1001 SF	Color Woven Carpet
30	Collaboration Area	02 2ND FLOOR	3798 SF	Color Woven Carpet
32	Stair Landing Area	02 2ND FLOOR	2619 SF	Ceramic Tile
33	Shelves	02 2ND FLOOR	802 SF	Ceramic Tile



Mr. Molinari

Architectural Drawing

Downers Grove South

Title: Unnamed
Drawn by: Designer

Project Lead The
Client Name: Way
Project Name: Keystone Center
5/21/2021 12:13:18 PM

S-8
Scale: